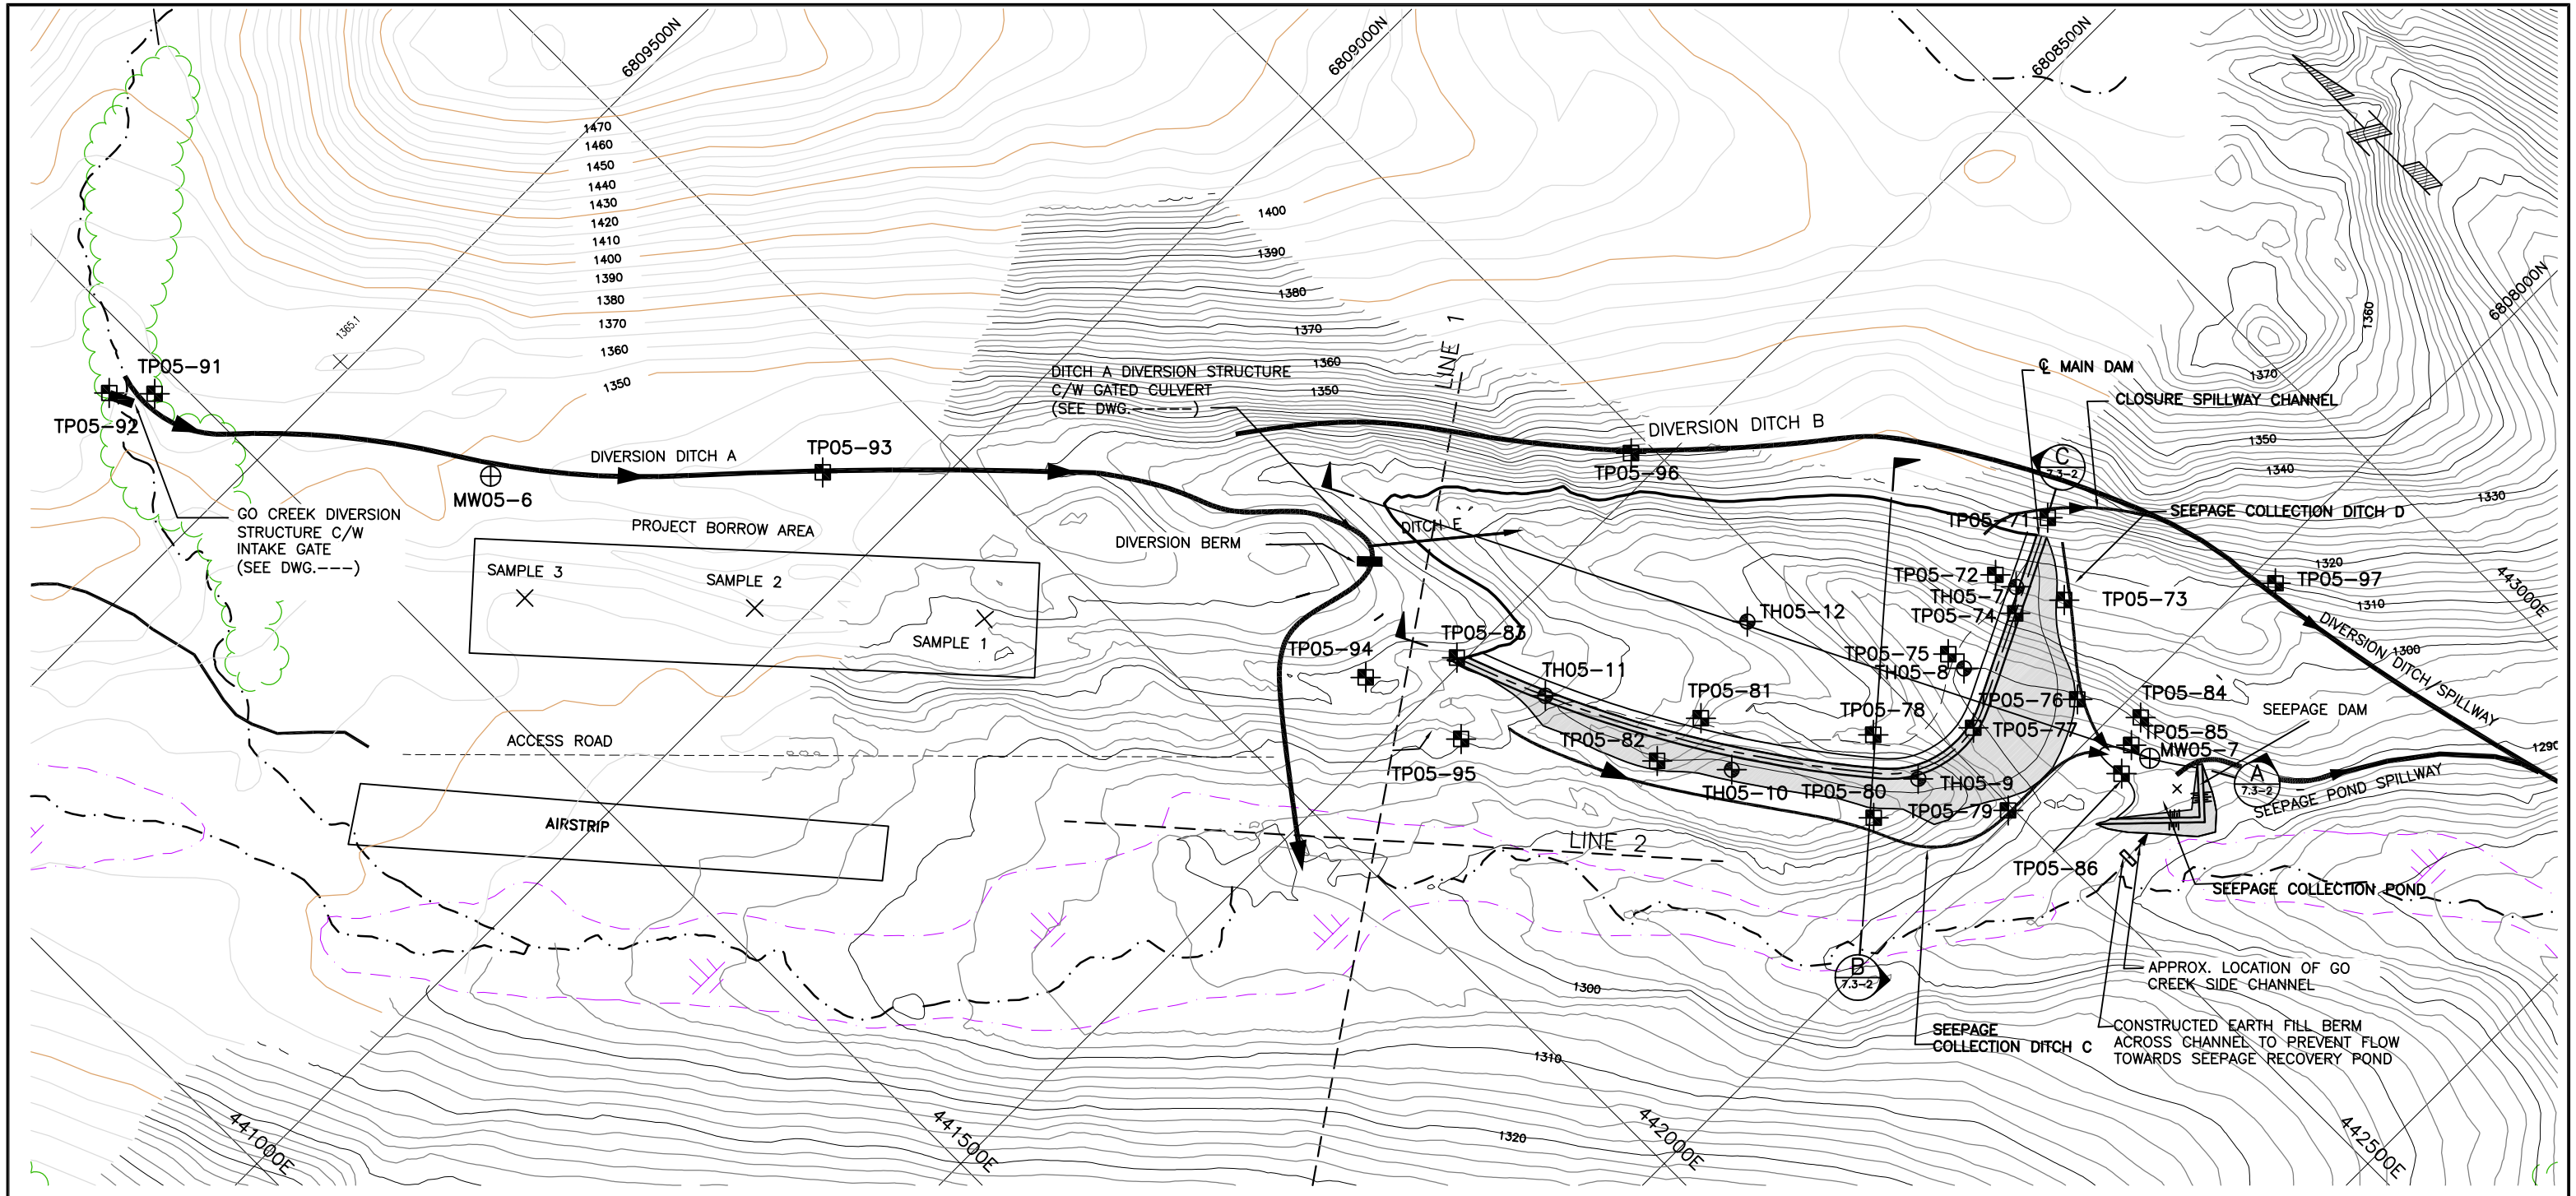

LEGEND

- TH05-1 TEST HOLE
- TP05-1 TEST PIT
- MW05-1 MONITORING WELL
- MULTI-ELECTRODE RESISTIVITY SURVEY LINE

DIVERSION DITCHES

TP05-91 – 441475E, 6809620N
TP05-92 – 441443E, 6809653N
TP05-93 – 441893E, 6809089N
TP05-94 – 442134E, 6808558N
TP05-95 – 442158E, 6808446N
TP05-96 – 442481E, 6808529N
TP05-97 – 442847E, 6807978N

SEEPAGE DAM

TP05-84 – 442656E, 6807979N
TP05-85 – 442629E, 6807966N
TP05-86 – 442602E, 6807952N

TAILINGS DAM

TP05-71 – 442732E, 6808187N
TP05-72 – 442654E, 6808183N
TP05-73 – 442685E, 6808116N
TP05-74 – 442641E, 6808142N
TP05-75 – 442564E, 6808160N
TP05-76 – 442324E, 6808036N
TP05-77 – 442529E, 6808090N
TP05-78 – 442453E, 6808156N
TP05-79 – 442495E, 6808007N
TP05-80 – 442395E, 6808097N
TP05-81 – 442343E, 6808291N
TP05-82 – 442281E, 6808291N
TP05-83 – 442212E, 6808507N
TH05-7 – 442686E, 6808164N
TH05-8 – 442583E, 6808114N
TH05-9 – 442479E, 6808092N
TH05-10 – 442346E, 6808238N
TH05-11 – 442248E, 6808417N
TH05-12 – 442444E, 6808326N
MW05-6 – 441655E, 6809322N
MW05-7 – 442643E, 6807941N

0 250 m

AS A MUTUAL PROTECTION TO OUR CLIENT, THE PUBLIC AND OURSELVES, ALL REPORTS AND DRAWINGS ARE SUBMITTED FOR THE CONFIDENTIAL INFORMATION OF OUR CLIENT FOR A SPECIFIC PROJECT AND AUTHORIZATION FOR USE AND/OR PUBLICATION OF DATA,STATEMENTS,CONCLUSIONS OR ABSTRACTS FROM OR REGARDING OUR REPORTS AND DRAWINGS IS RESERVED PENDING OUR WRITTEN APPROVAL.

DWG. NO.	REFERENCE DRAWINGS

NO	DESCRIPTION	BY	DATE
	ISSUE/REVISIONS		

NO	DESCRIPTION	BY	DATE
	ISSUE/REVISIONS		

SECTION:		
SCALE:		DATE
DESIGN. BY	RLO	----
DRAWN BY:	CYW	---
CHECK. BY	---	---
APP. BY:	HM	---

FILENAME:	PROJECT NUMBER	DRAWING NUMBER	REV.
----------	M09234A02	7.3-1	A

Klohn Crippen Berger

Yukon Zinc CORPORATION

WOLVERINE PROJECT

TAILINGS FACILITY
SITE INVESTIGATION PLAN

Scale: 1=40(PS)
Drawing File: M\M09234A02-Wolverine Feasibility Design & Enviro. Assess\400 Design\410 Drawings\Feasibility-Study\060224-pdf-yukon\7.3-1.dwg (cwong)
Xrefs: Wolvcontours