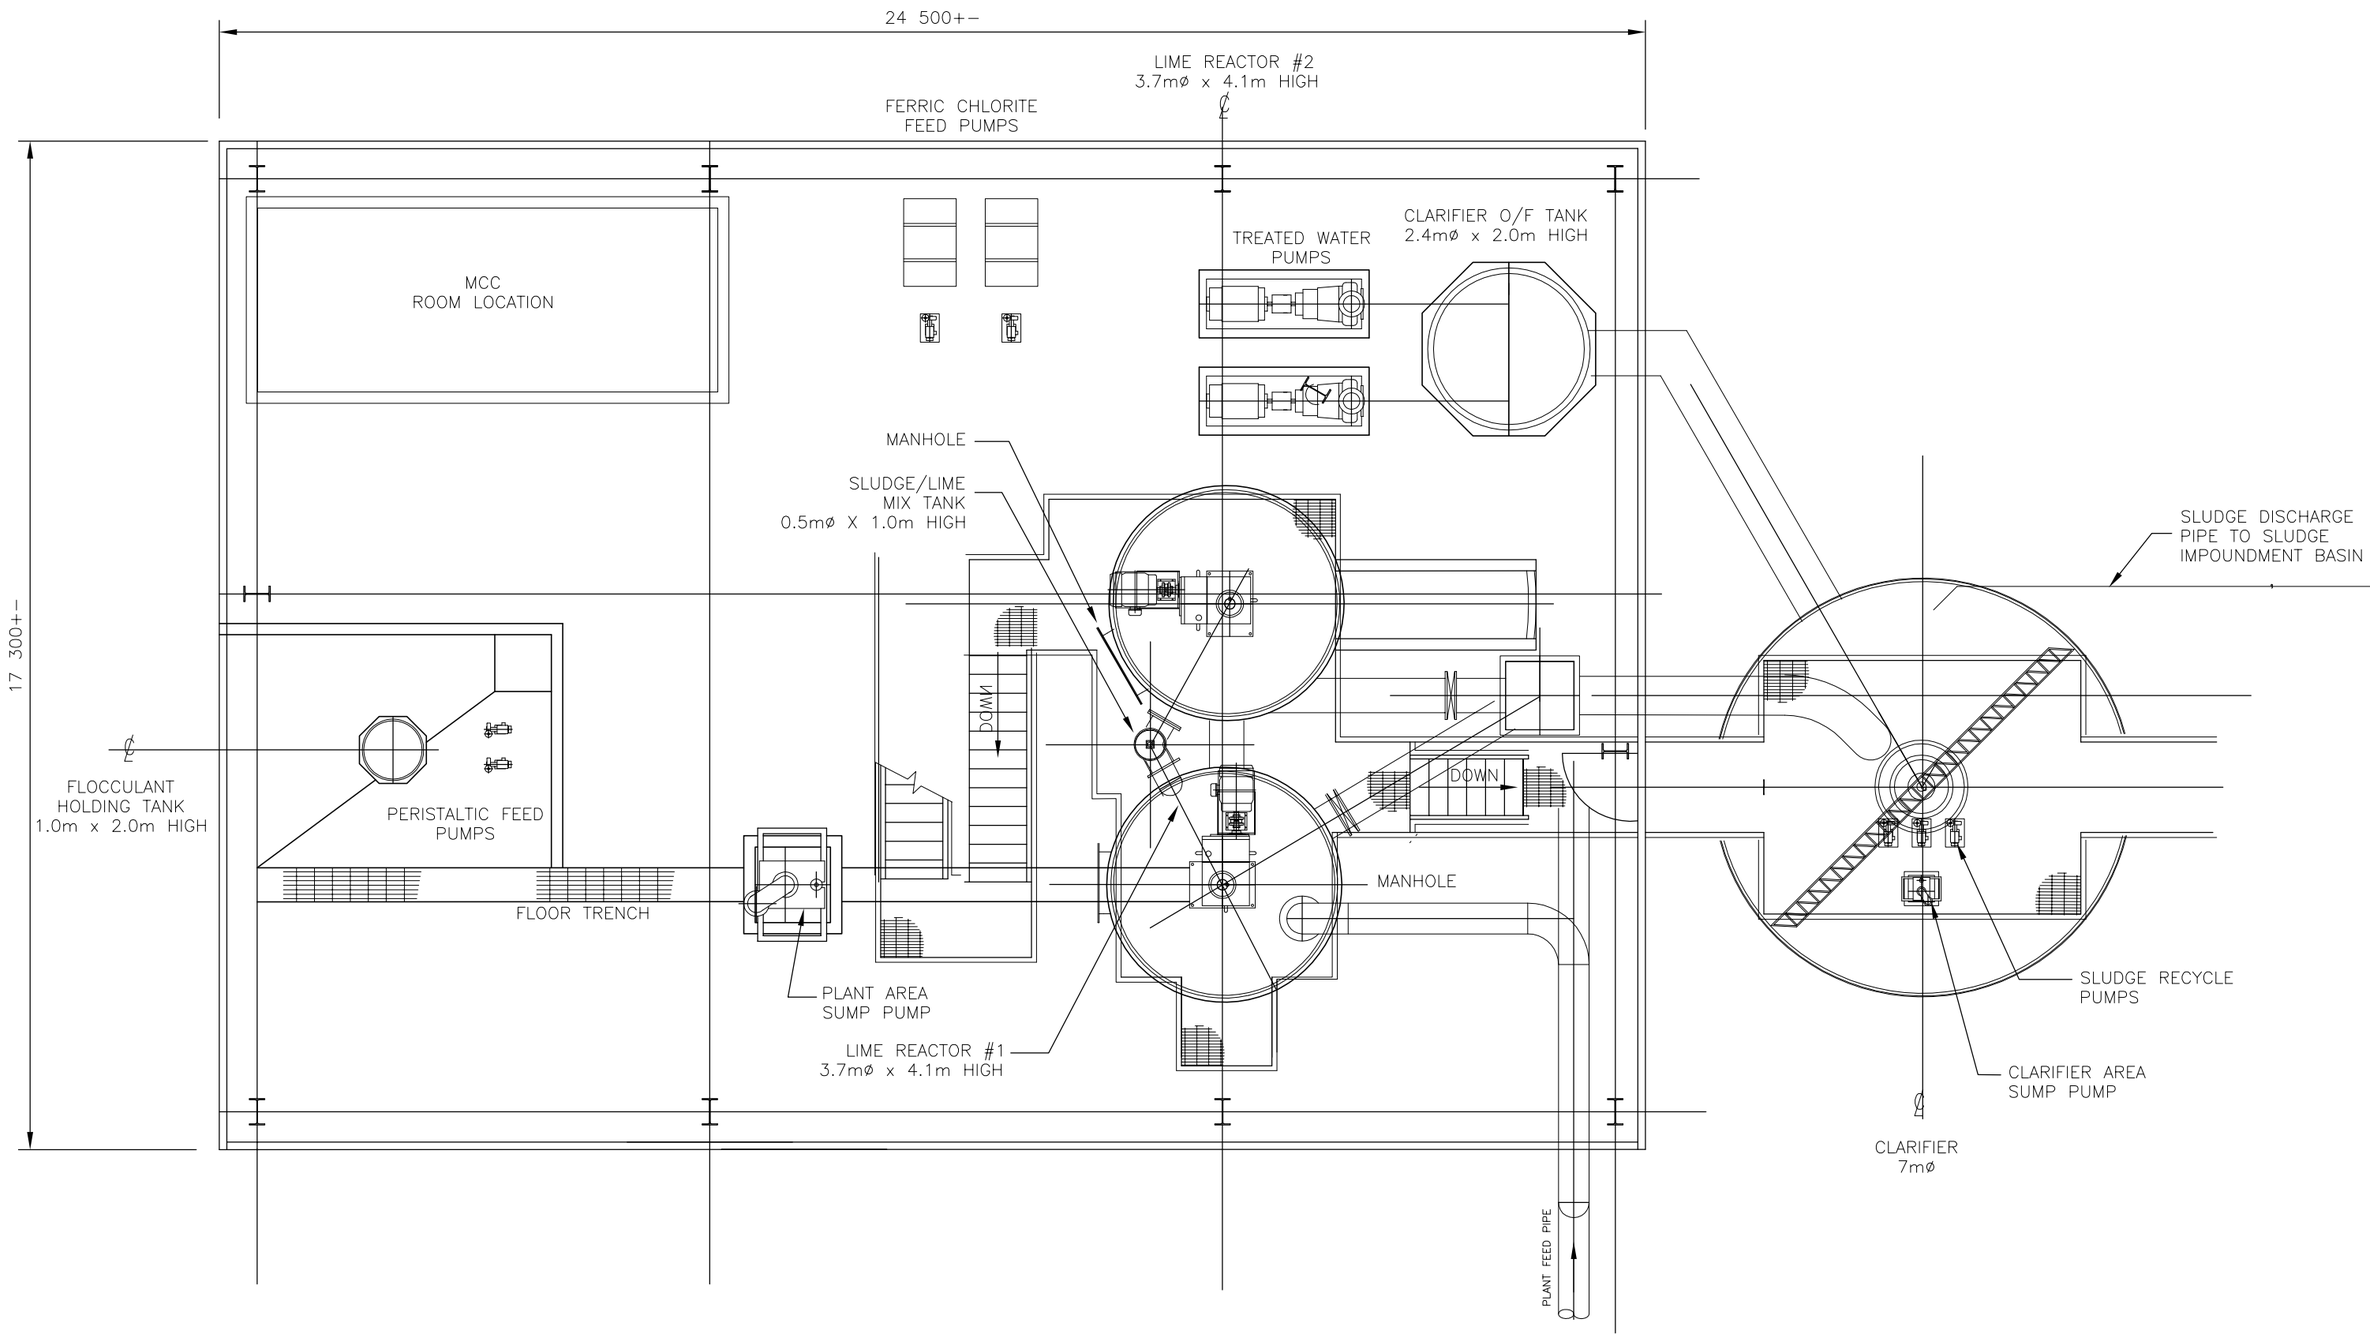

THIS DRAWING HAS NOT BEEN PUBLISHED BUT RATHER HAS BEEN PREPARED BY HATCH FOR USE BY THE CLIENT NAMED IN THE TITLE BLOCK SOLELY IN RESPECT OF THE CONSTRUCTION, OPERATION AND MAINTENANCE OF THE FACILITY NAMED IN THE TITLE BLOCK AND SHALL NOT BE USED FOR ANY OTHER PURPOSE OR FURNISHED TO ANY OTHER PARTY WITHOUT THE EXPRESS CONSENT OF HATCH

2005/10/19 08:21
3154/STD/DWG
BORREV-0

DWG. NO.	REFERENCE DRAWINGS

PROJECT | PROCESS | CIVIL | MECH. | STRUCT. | PIPING | SERVICES | ELECT. | INSTR.

NO	DESCRIPTION	BY	DATE

ISSUE/REVISIONS

NO	DESCRIPTION	BY	DATE

ISSUE/REVISIONS

SECTION:	GENERAL	
SCALE:	NONE	DATE
DESIGN. BY	GM	OCT/05
DRAWN BY:	KPM	OCT/05
CHECK. BY		
APP. BY:		

FILENAME:	PROJECT NUMBER	DRAWING NUMBER	REV.
AOF012.DWG	319065	AO-F-011	/

HATCH™

Yukon

Yukon Zinc CORPORATION

WOLVERINE PROJECT

FIGURE 2.6-12
WATER TREATMENT PLANT
GENERAL ARRANGEMENT