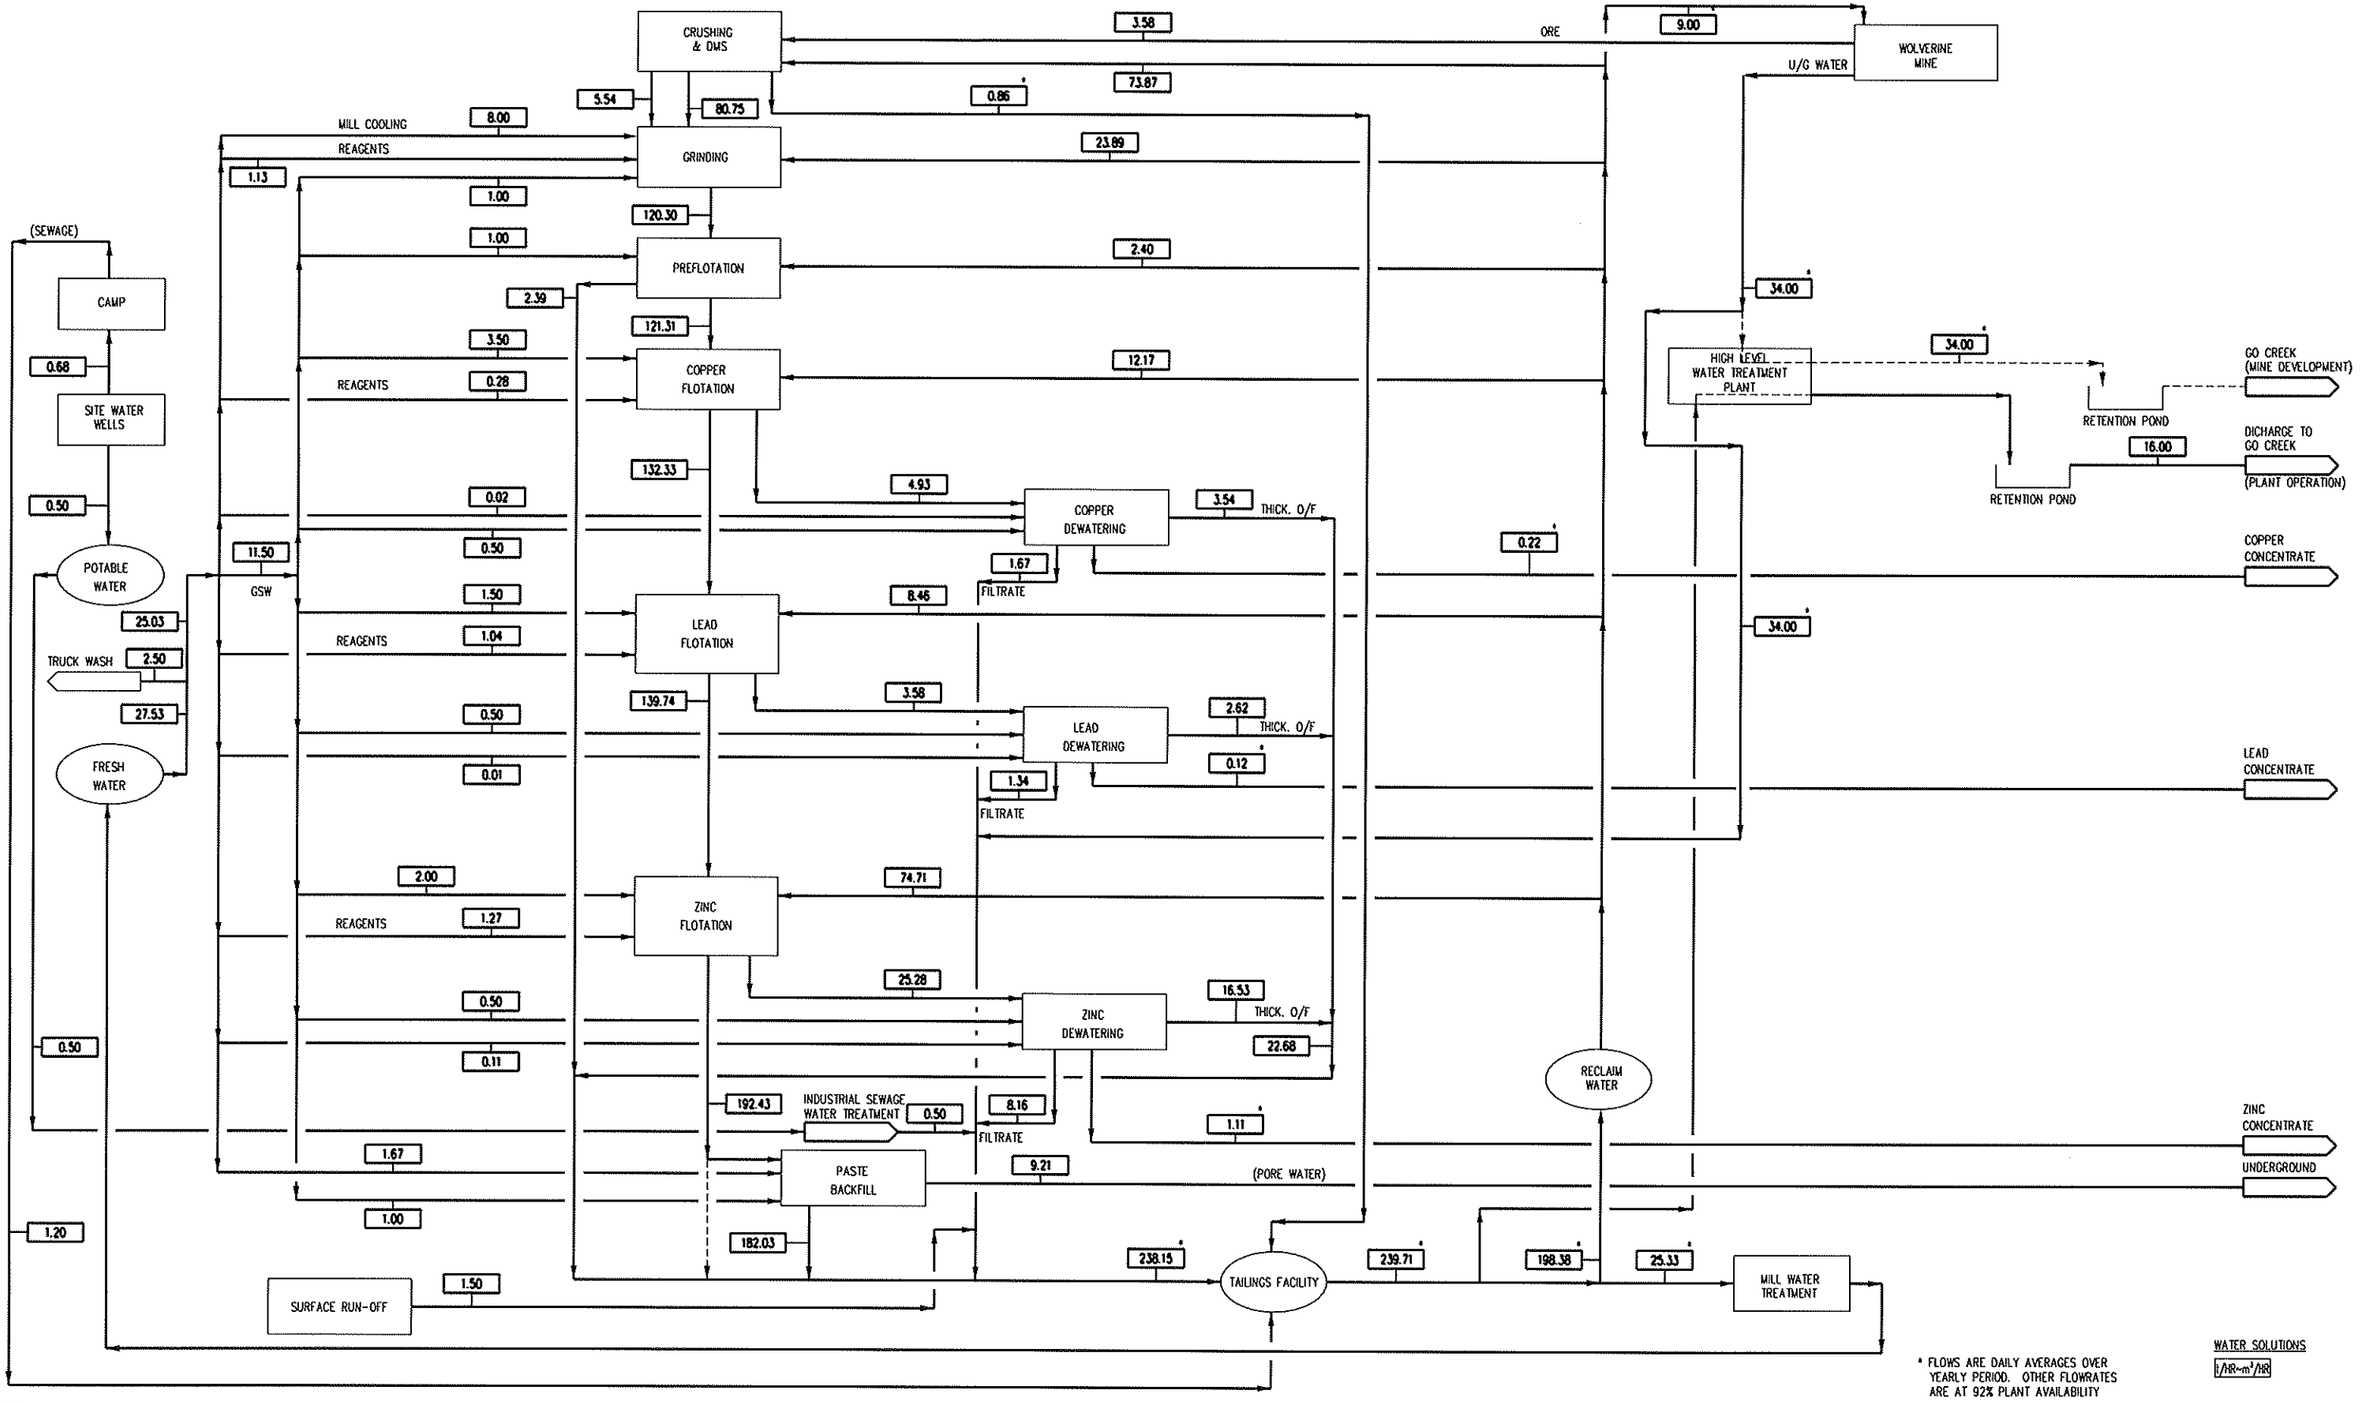

THIS DRAWING HAS NOT BEEN PUBLISHED BUT RATHER HAS BEEN PREPARED BY HATCH FOR USE BY THE CLIENT NAMED IN THE TITLE BLOCK SOLELY IN RESPECT OF THE CONSTRUCTION, OPERATION AND MAINTENANCE OF THE FACILITY NAMED IN THE TITLE BLOCK AND SHALL NOT BE USED FOR ANY OTHER PURPOSE OR FURNISHED TO ANY OTHER PARTY WITHOUT THE EXPRESS CONSENT OF HATCH

DWG. NO. | REFERENCE DRAWINGS

NO	DESCRIPTION	BY	DATE
/	ISSUED WITH EAR REVIEW RESPONSE DOCUMENT	GM	06/02/01

ISSUE/REVISIONS

SECTION:	GENERAL
SCALE:	NONE
DESIGN. BY	GM
DRAWN BY:	KPM
CHECK. BY	
APP. BY:	
DATE	FEB/06
DATE	FEB/06

FILENAME:	PROJECT NUMBER	DRAWING NUMBER	REV.
A0F015.DWG	319065	A0-F-015	/

HATCH™

Yukon

Yukon Zinc CORPORATION

WOLVERINE PROJECT

Figure 1-4

PROCESS PLANT WATER BALANCE FLOWSHEET

2006/01/26 09:57
J:\HATCH\DWG\319065\A0-F-015.DWG