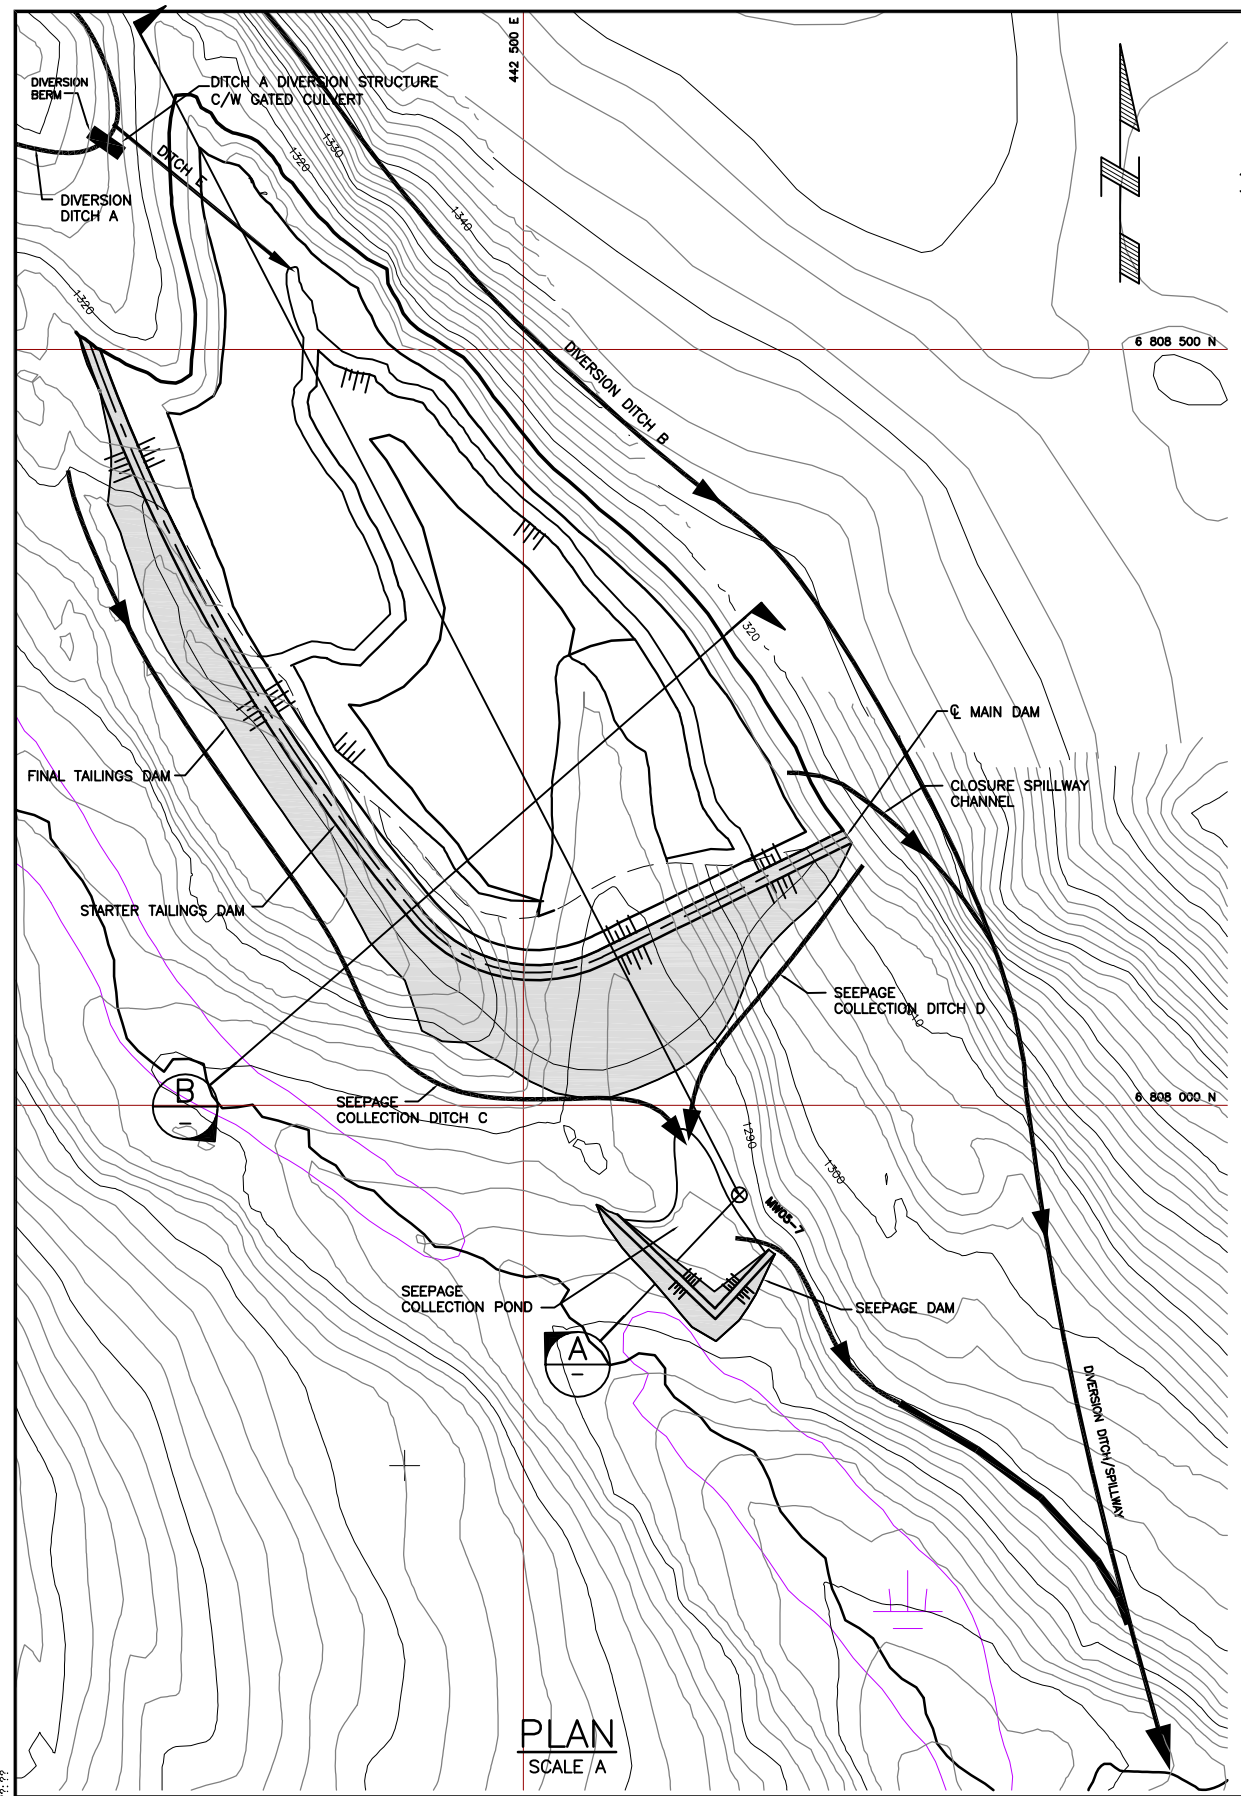

PLAN
SCALE A

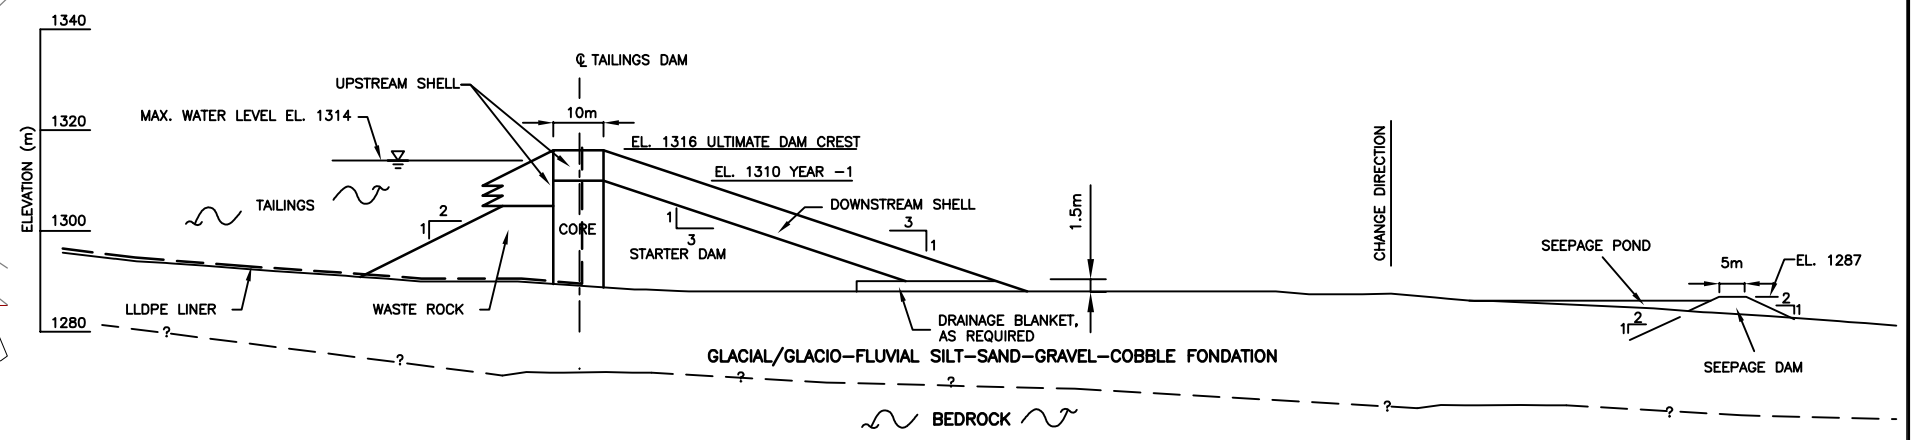

SECTION A
SCALE B

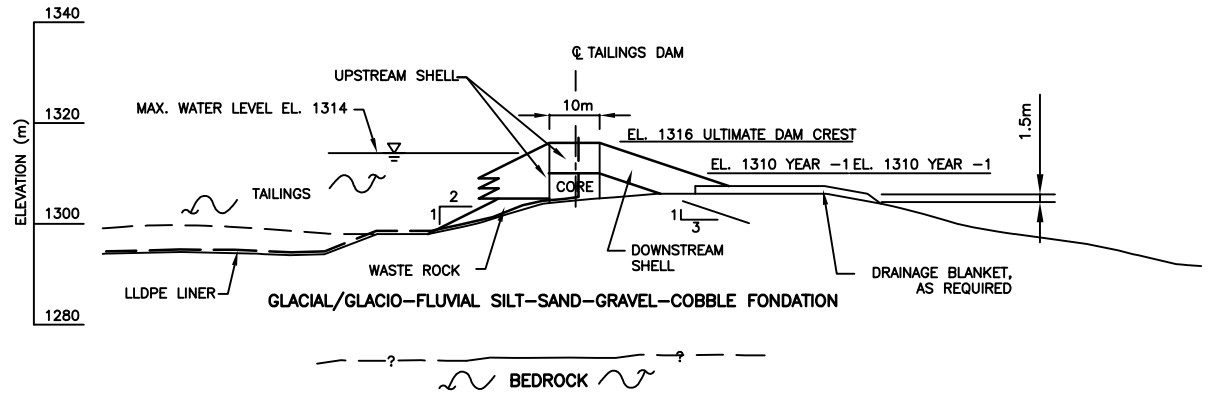

SECTION B
SCALE B

TAILINGS DAM CROSS SECTION

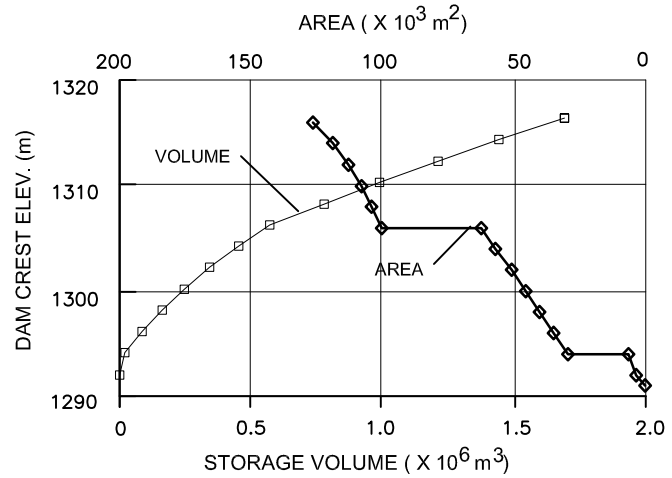

TAILINGS IMPOUNDMENT STORAGE VERSUS DAM CREST ELEVATION

NOTES

1. SURFACE AREA SHOWN REFLECTS BORROW EXCAVATION WITHIN TAILINGS IMPOUNDMENT.
2. IMPOUNDMENT VOLUME SHOWN IS STORAGE CAPACITY TO THE DAM CREST. FREEBOARD ALLOWANCE IS TO BE DEDUCTED WHEN DETERMINING THE AVAILABLE STORAGE CAPACITY.

SCALE B 0 50m
SCALE A 0 150m

AS A MUTUAL PROTECTION TO OUR CLIENT, THE PUBLIC, AND OURSELVES, ALL REPORTS AND DRAWINGS ARE SUBMITTED FOR THE CONFIDENTIAL INFORMATION OF OUR CLIENT FOR A SPECIFIC PROJECT AND AUTHORIZATION FOR USE AND/OR PUBLICATION OF DATA,STATEMENTS,CONCLU-SIONS OR ABSTRACTS FROM OR REGARDING OUR REPORTS AND DRAWINGS IS RESERVED PEND-ING OUR WRITTEN APPROVAL.

DWG. NO.	REFERENCE DRAWINGS

NO	DESCRIPTION	BY	DATE

ISSUE/REVISIONS

PROJECT, PROCESS, CIVIL, MECH., STRUCT., PIPING, SERVICES, ELECT., INSTR.

NO	DESCRIPTION	BY	DATE

ISSUE/REVISIONS

SECTION:	
SCALE:	DATE
DESIGN. BY RLO	----
DRAWN BY: CYW	---
CHECK. BY ---	---
APP. BY: HM	---

FILENAME:	PROJECT NUMBER	DRAWING NUMBER	REV.
----------	M09234A02	7.7-1	A

Klohn Crippen Berger

Yukon Zinc CORPORATION

WOLVERINE PROJECT

TAILINGS FACILITY
TAILINGS DAM – PLAN AND SECTIONS AND IMPOUNDMENT STORAGE VOLUME

3154765TD.DWG
15/10/07 07:59
J:\Projects\3154765\Autocad\Figures\Tailings Dam\3154765TD.dwg (Layout: 7.7-1) -rpd- (rpd) -rpd-